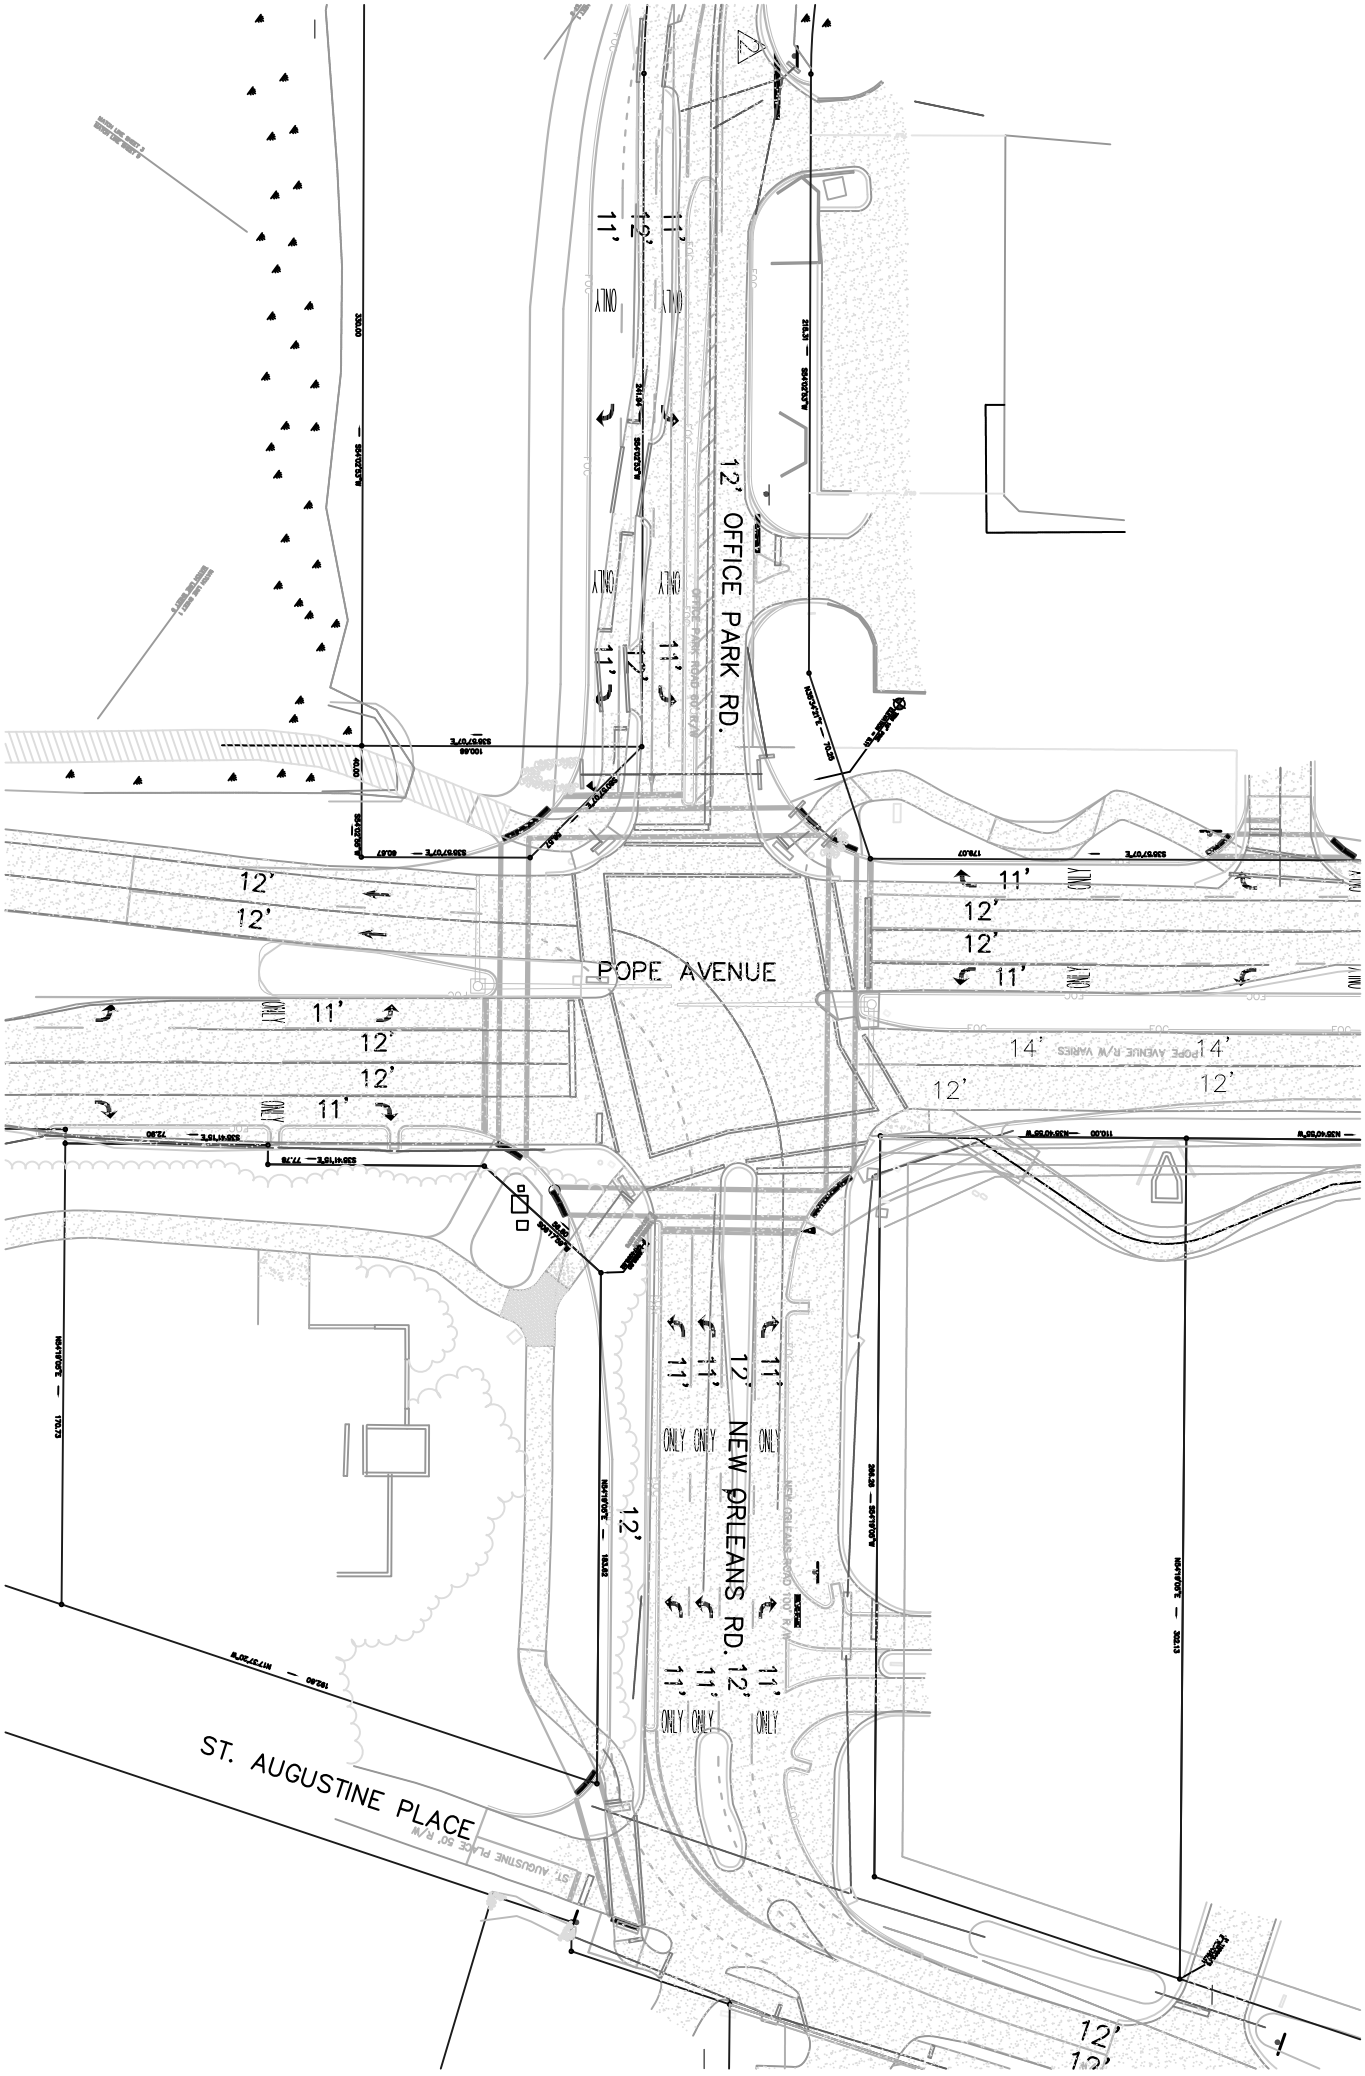
12' OFFICE PARK RD.
POPE AVENUE
NEW ORLEANS RD.
ST. AUGUSTINE PLACE
11' ONLY
12'
14'